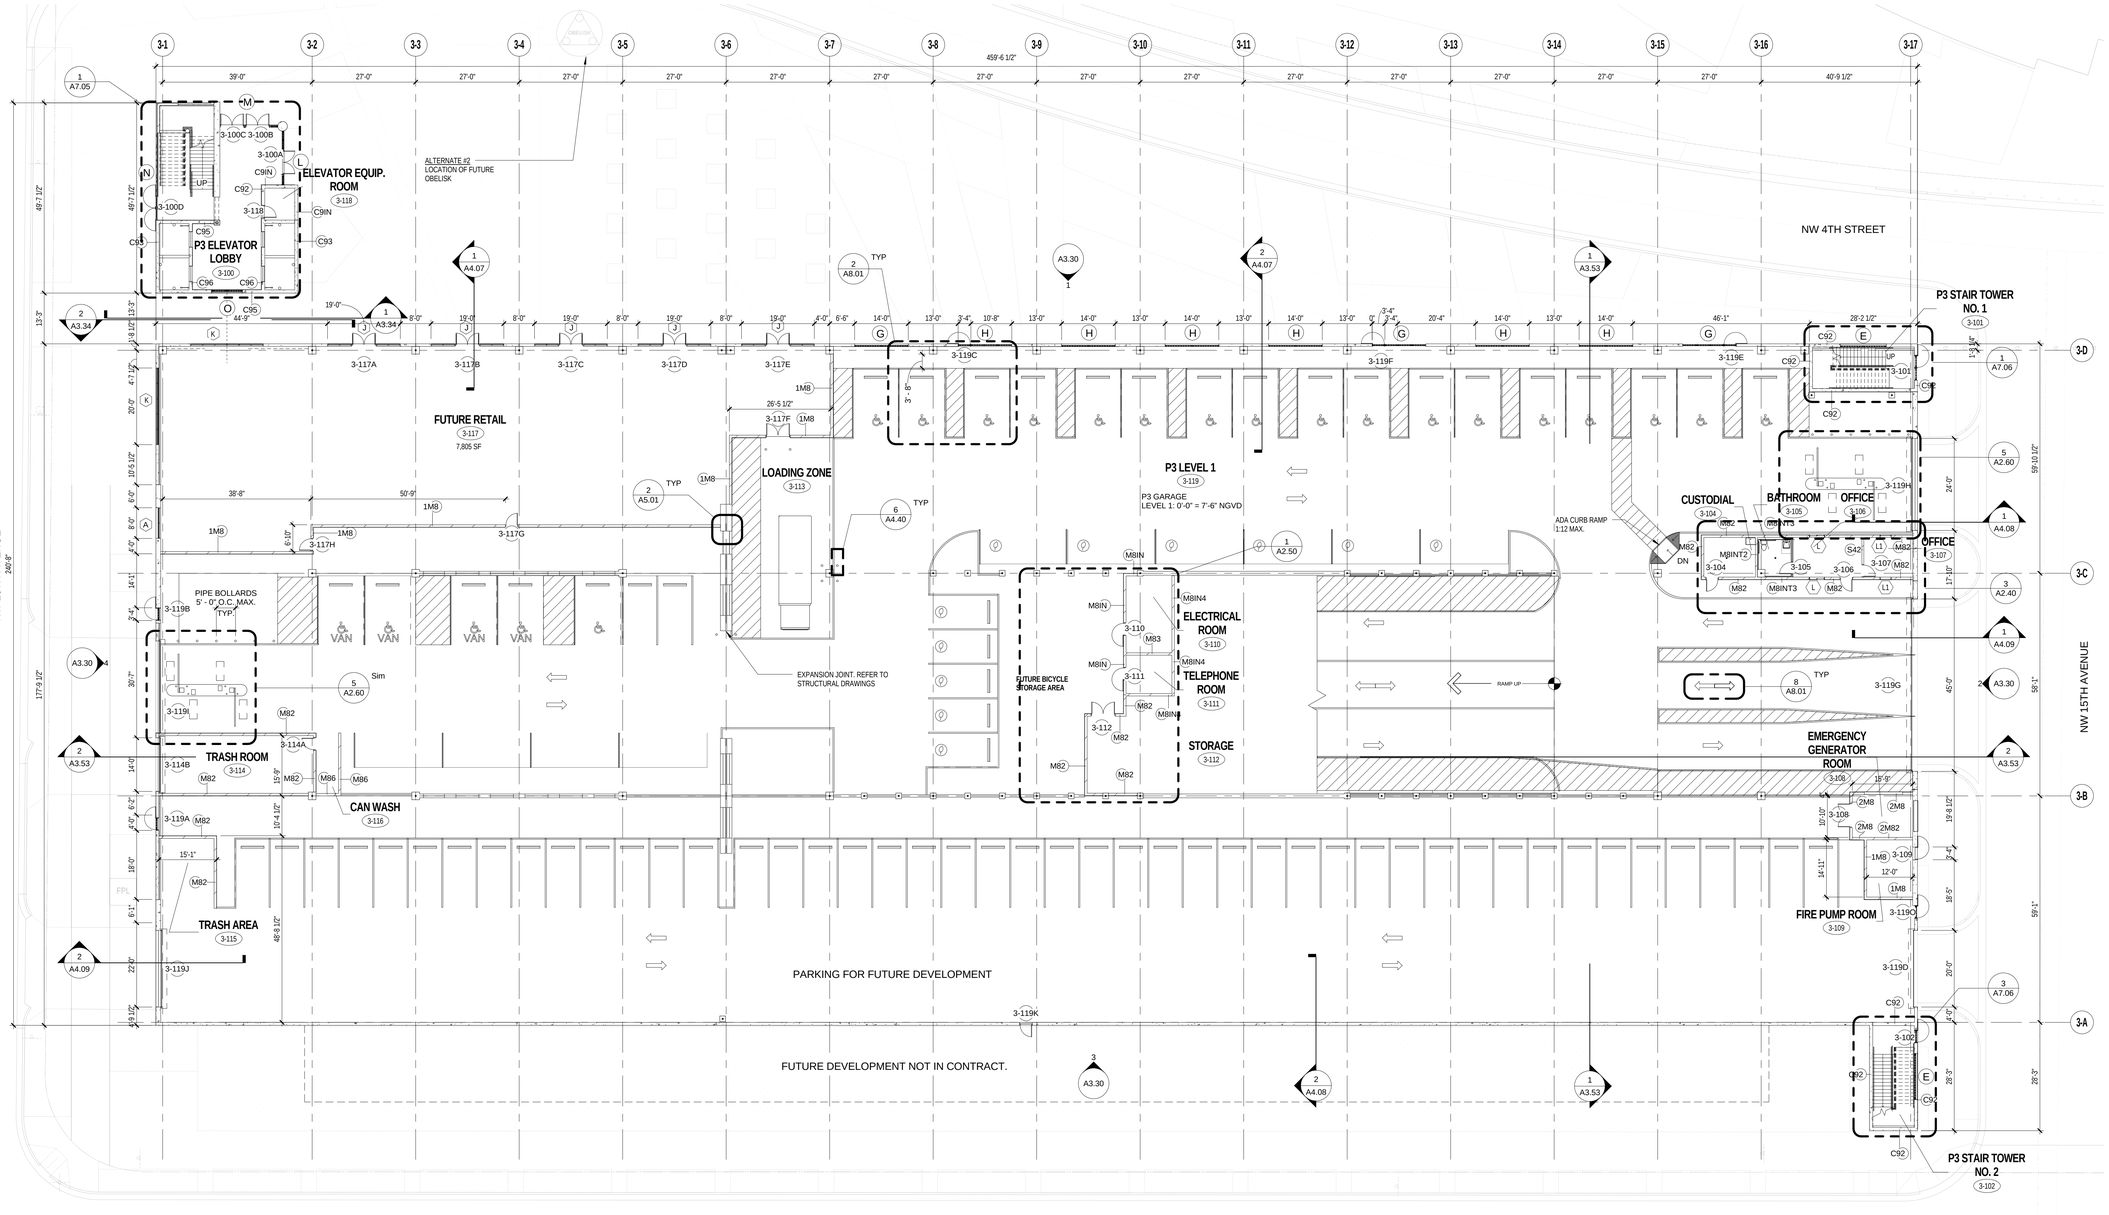

TRUE NORTH

P3 - FLOOR PLAN LEVEL 1

SCALE: 1/16" = 1'-0"

8' 0 8' 16'

SCALE: 1/16"=1'-0"

1/16/2010 5:10:55 PM C:\project\061-10048-000\061-10048-000_Arch_master_Local_LLuis.rvt

STADIUM SITE PARKING
1501 N.W. 3rd Street
Miami, FL 33133

CITY OF MIAMI
B-30648
444 SW 2nd Avenue, 8th Floor
Miami, FL 33130

LEO A DALY
PLANNING ARCHITECTURE ENGINEERING INTERIORS
EST. 1915
3390 Mary Street, Suite 216
Miami, FL 33133 USA
Tel 305-461-9480 Fax 305-461-3686

CIVIL ENGINEER
FORTIN, LEAVY, SKILES, INC.
180 N.E. 168th Street
North Miami Beach, FL 33162
Tel 305-653-4493 Fax 305-651-7152

LANDSCAPE DESIGN
ROSENBERG GARDNER DESIGN
5190 N.W. 167th Street, Suite 111
Miami, FL 33014
Tel 305-620-7781 Fax 305-620-7787

PARKING / STRUCTURAL ENGINEERS
TIMOTHY HAAHS & ASSOC., INC.
10305 N.W. 41st Street, Suite 201
Miami, FL 33178
Tel 305-592-7123 Fax 305-592-7113

MEP & FIRE PROTECTION ENGINEERS
LOUIS J. AGUIRRE & ASSOC., P.A.
9150 South Dadeland Blvd., Suite 900
Miami, FL 33156
Tel 305-670-0141 Fax 305-670-0144

ARCHITECTURAL DESIGN CONSULTANT
CIVICA, LLC
8323 N.W. 12th Street, Suite 106
Doral, FL 33126
Tel 305-593-9959 Fax 305-593-9855

KEY PLAN

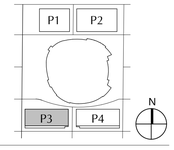

REVISIONS

NO.	DESCRIPTION	DATE

FILE LOG

ACTIVITY	BY
Manager	Project Manager
Design	Designer
Draw	Author
Check	Checker

STAMP

PERMIT SET

Isis M. Mojicar-Hunt
Florida Registered Architect
AR 0014416

Project No. 061-10048-000
JANUARY 18TH 2010

P3 FLOOR PLAN LEVEL 1

A1.31

© LEO A DALY Company 2008